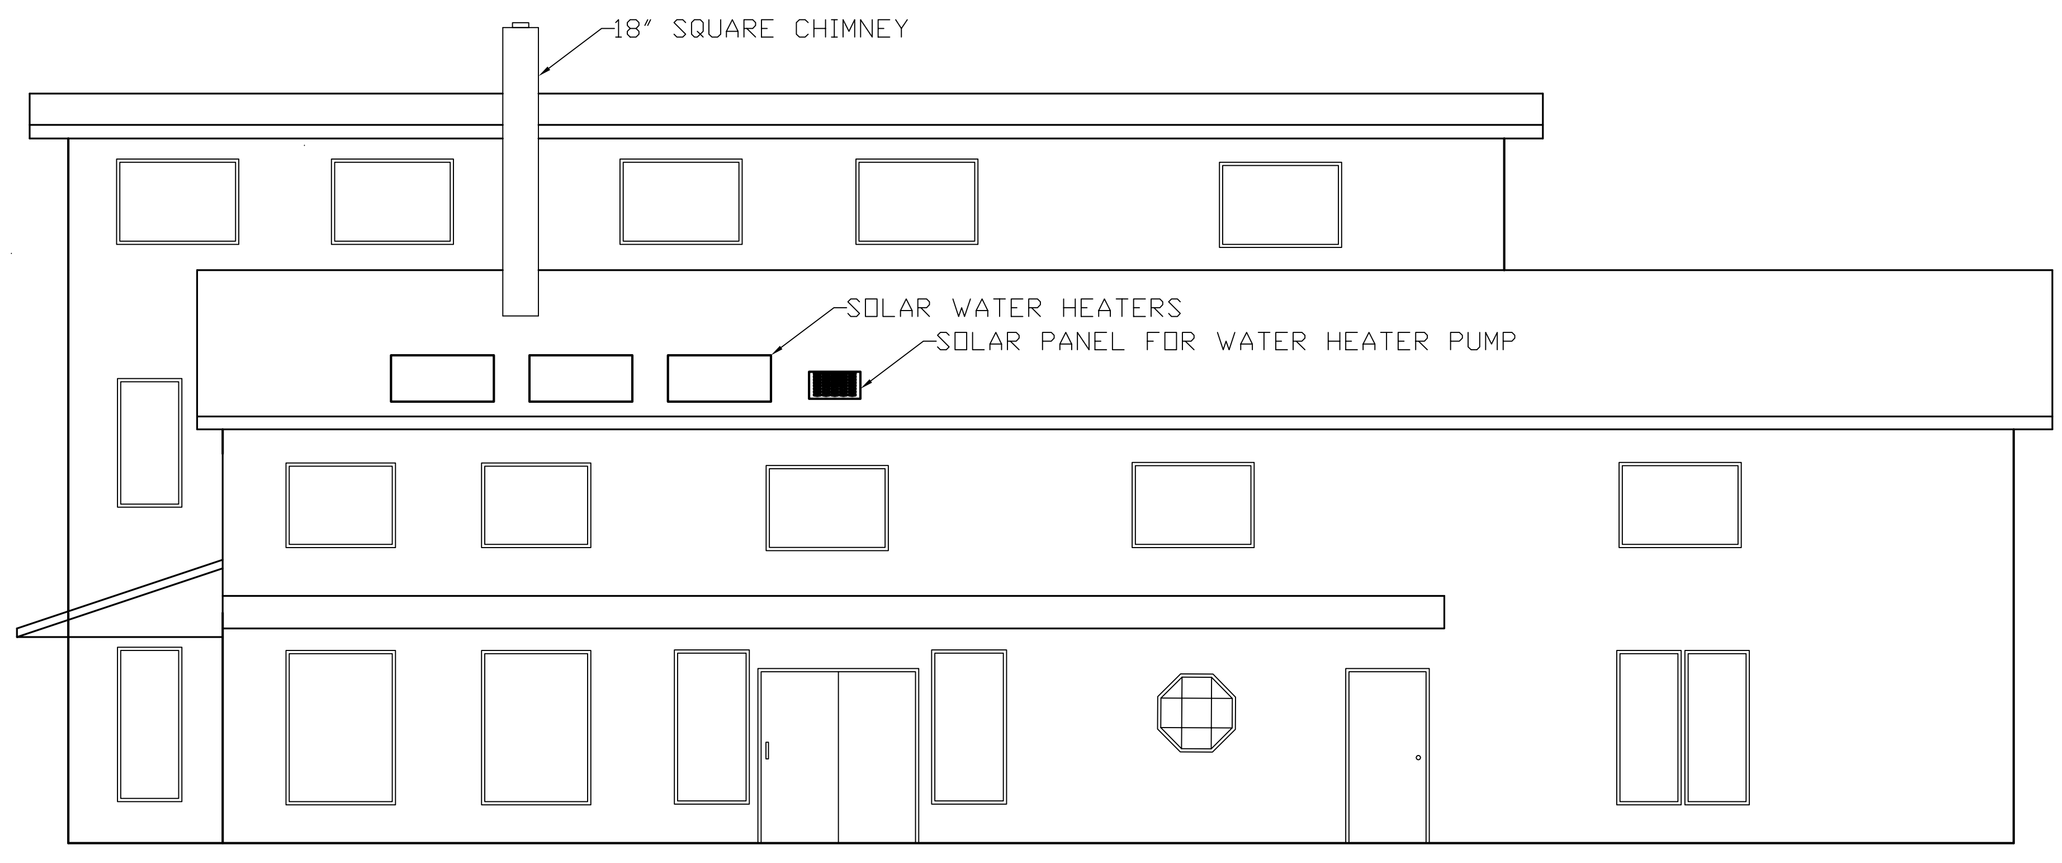

SOUTH ELEVATION
SCALE 1/4" = 1'-0"

DATE	17MAR06
DESIGNED	LOL
DRAWN	LOL
DRAFT CHECK	LOL
DESIGN CHECK	

NO.	DESCRIPTION	BY	CHK	DATE
1	BID SET	LOL	LOL	3-17-06
2	CHANGE ORDER #1	LOL	LOL	06-05-08

REVISIONS

SOUTH ELEVATION
LILE-MICHAELIEU RESIDENCE

DWG. NUMBER
A501
9 OF 27 SHEETS