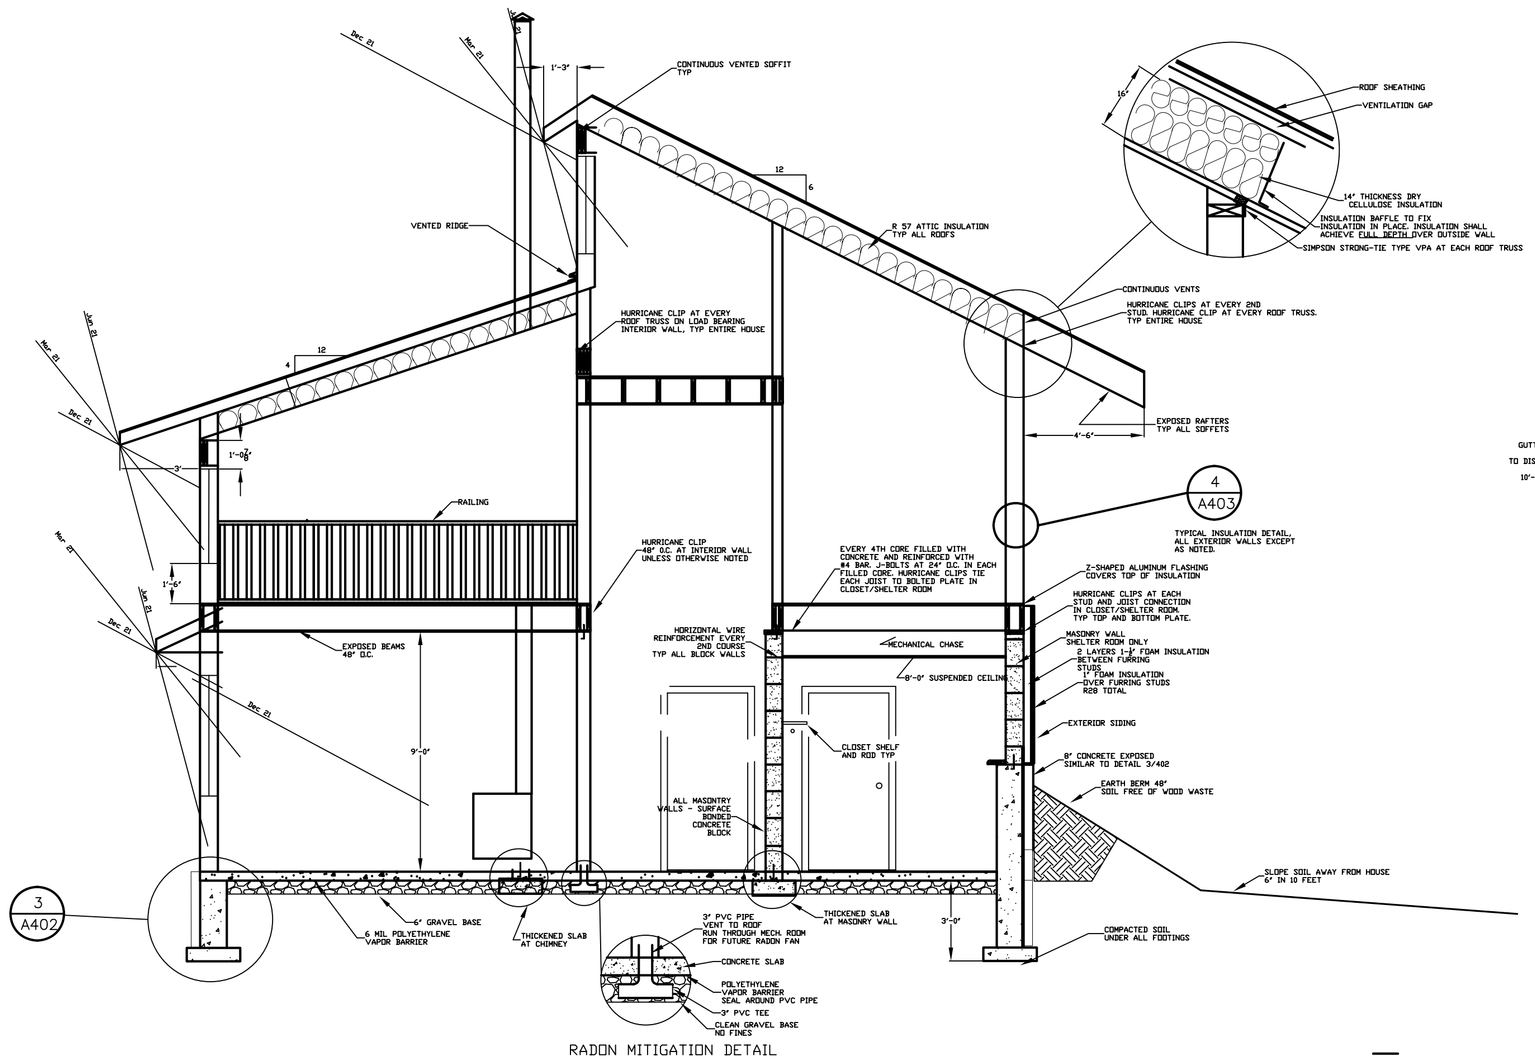

RADON MITIGATION DETAIL

1 A401 Section

SCALE 1/4" = 1'-0"

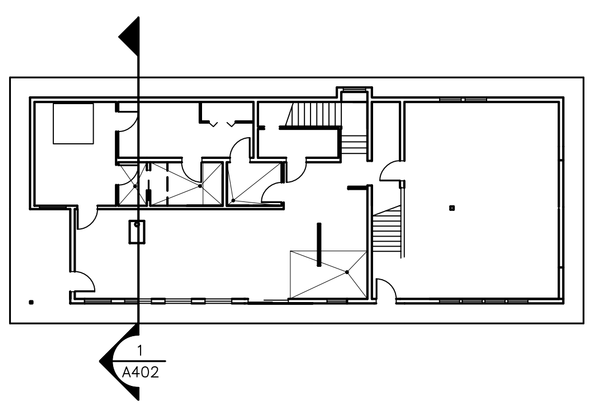

KEY

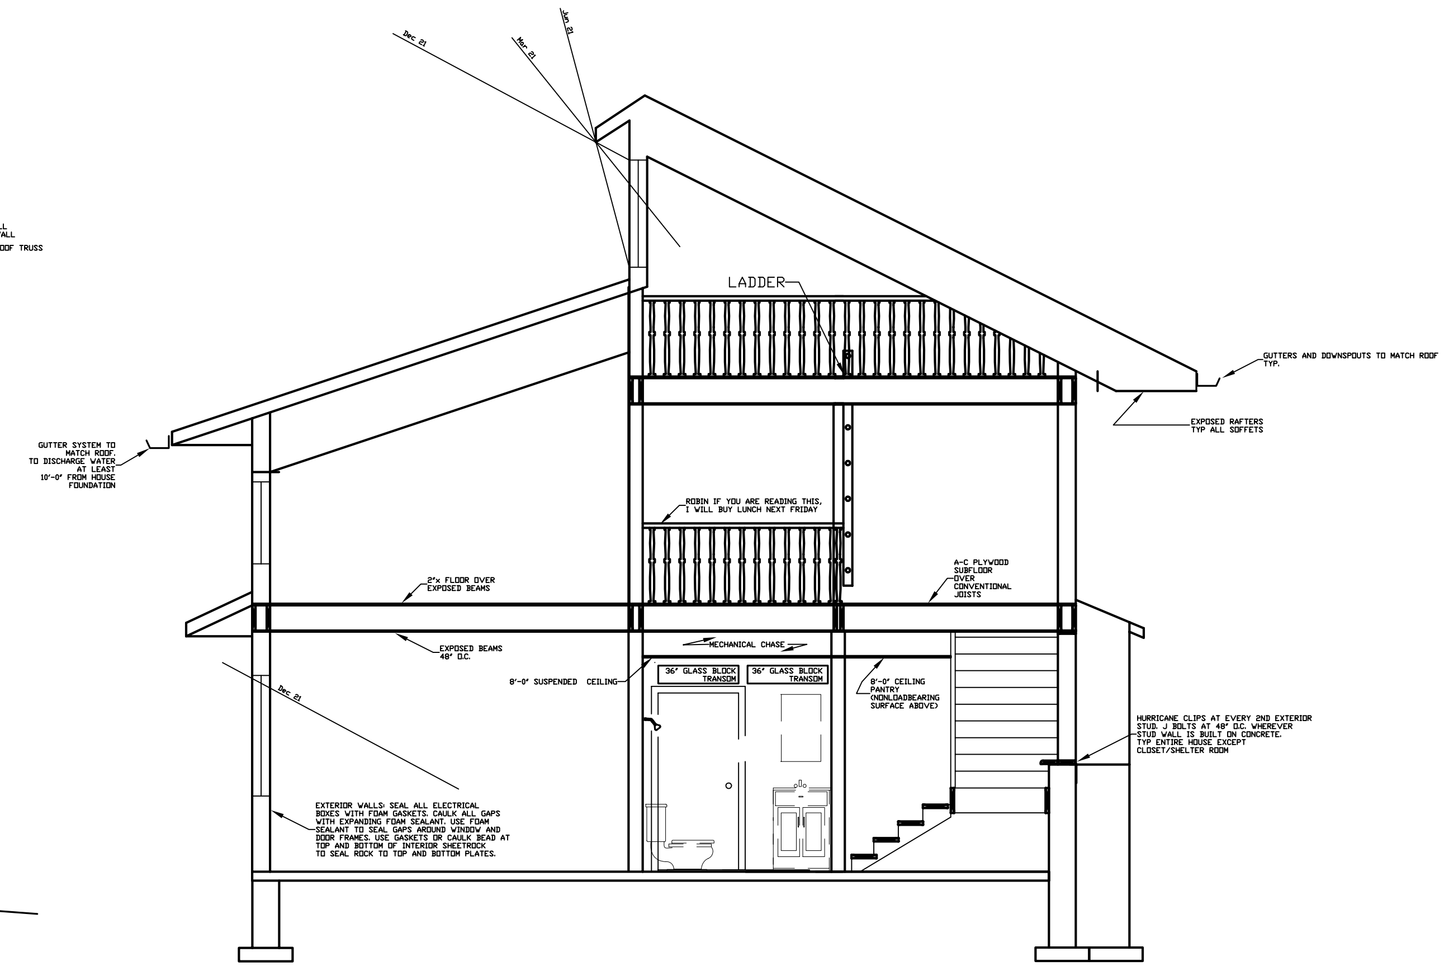

3 A401 Section

SCALE 1/4" = 1'-0"

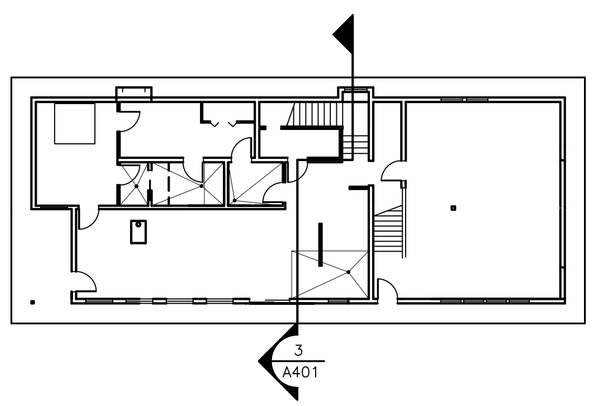

KEY

DATE	17MAR06
DESIGNED	LOL
DRAWN	LOL
DRAFT CHECK	LOL
DESIGN CHECK	

NO.	DESCRIPTION	BY	CHK	DATE
REVISIONS				
1	BID SET	LOL	LOL	1-17-06
2	CHANGE ORDER #1	LOL	LOL	04-05-06

SECTIONS

LILE–MICHAELIEU RESIDENCE

DWG. NUMBER

A401

5 OF 27 SHEETS