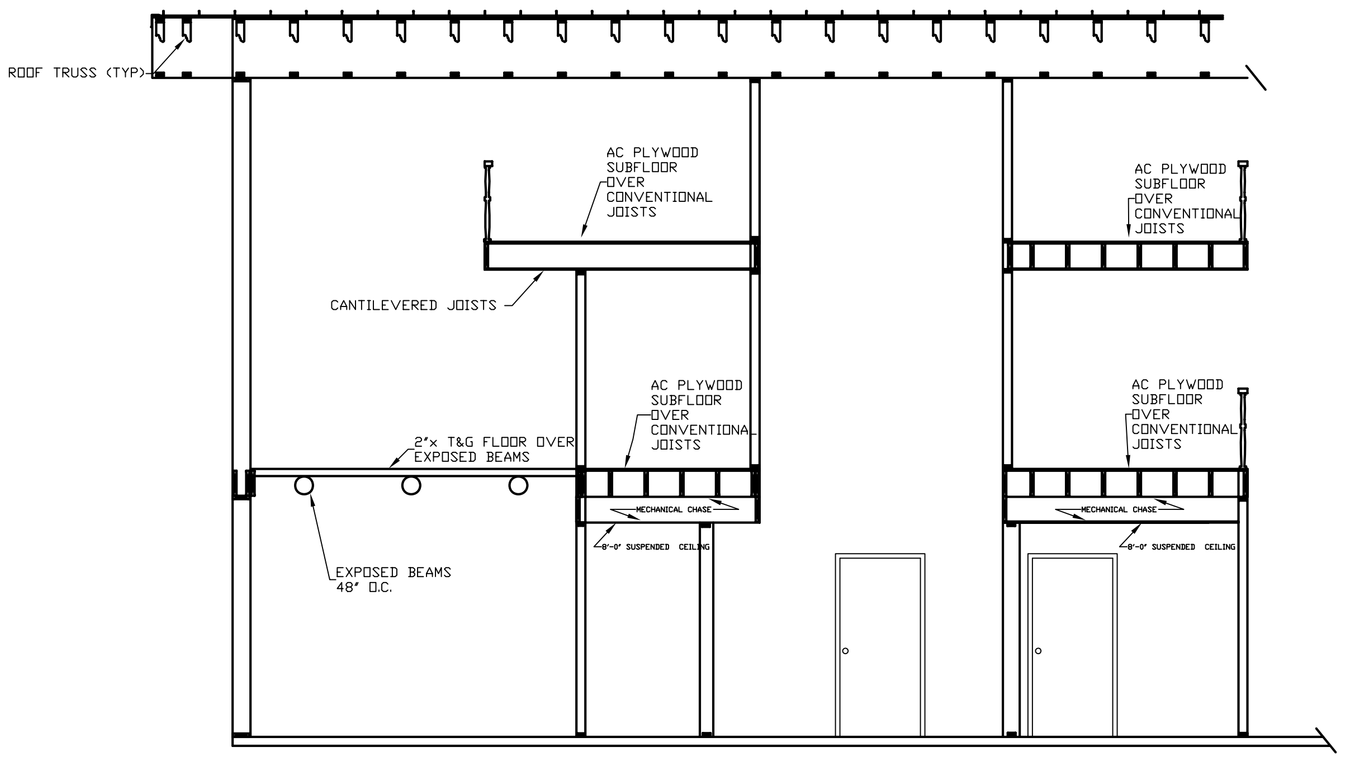

1 A402 Section
SCALE 1/4" = 1'-0"

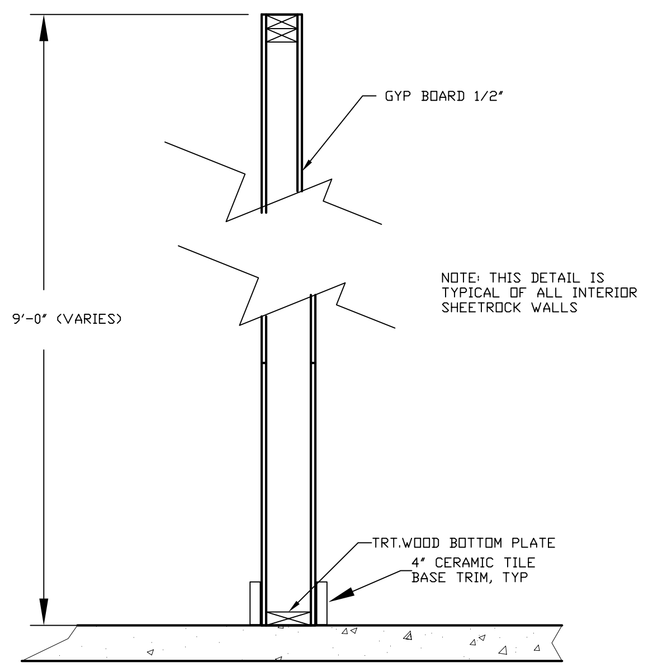

2 A402 INTERIOR SHEETROCK WALL DETAIL
SCALE 1/2" = 1'-0"

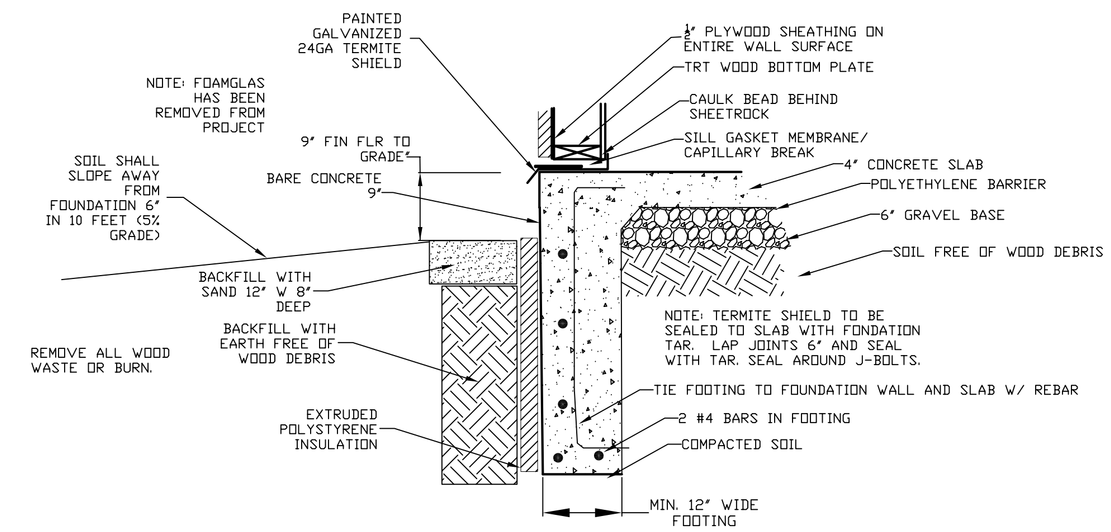

3 A402 SLAB PERIMETER/TERMITE PROTECTION DETAIL
SCALE 1/2" = 1'-0"

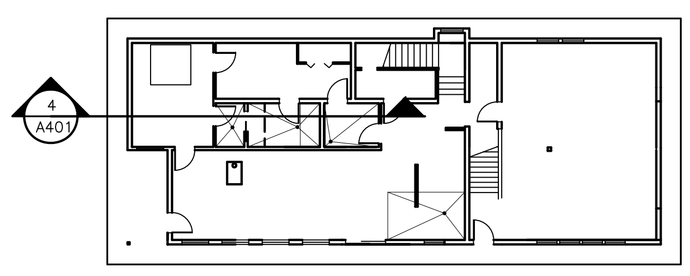

KEY

BLOC

DATE	17MAR06
DESIGNED	LOL
DRAWN	LOL
DRAFT CHECK	LOL
DESIGN CHECK	

NO.	DESCRIPTION	BY	CHK	DATE
1	BID SET	LOL	LOL	3-17-06

REVISIONS

SECTIONS
LILE-MICHAELIEU RESIDENCE

DWG. NUMBER
A402

6 OF 27 SHEETS